GROUND FLOOR PLAN
AS PROPOSED (1:100)

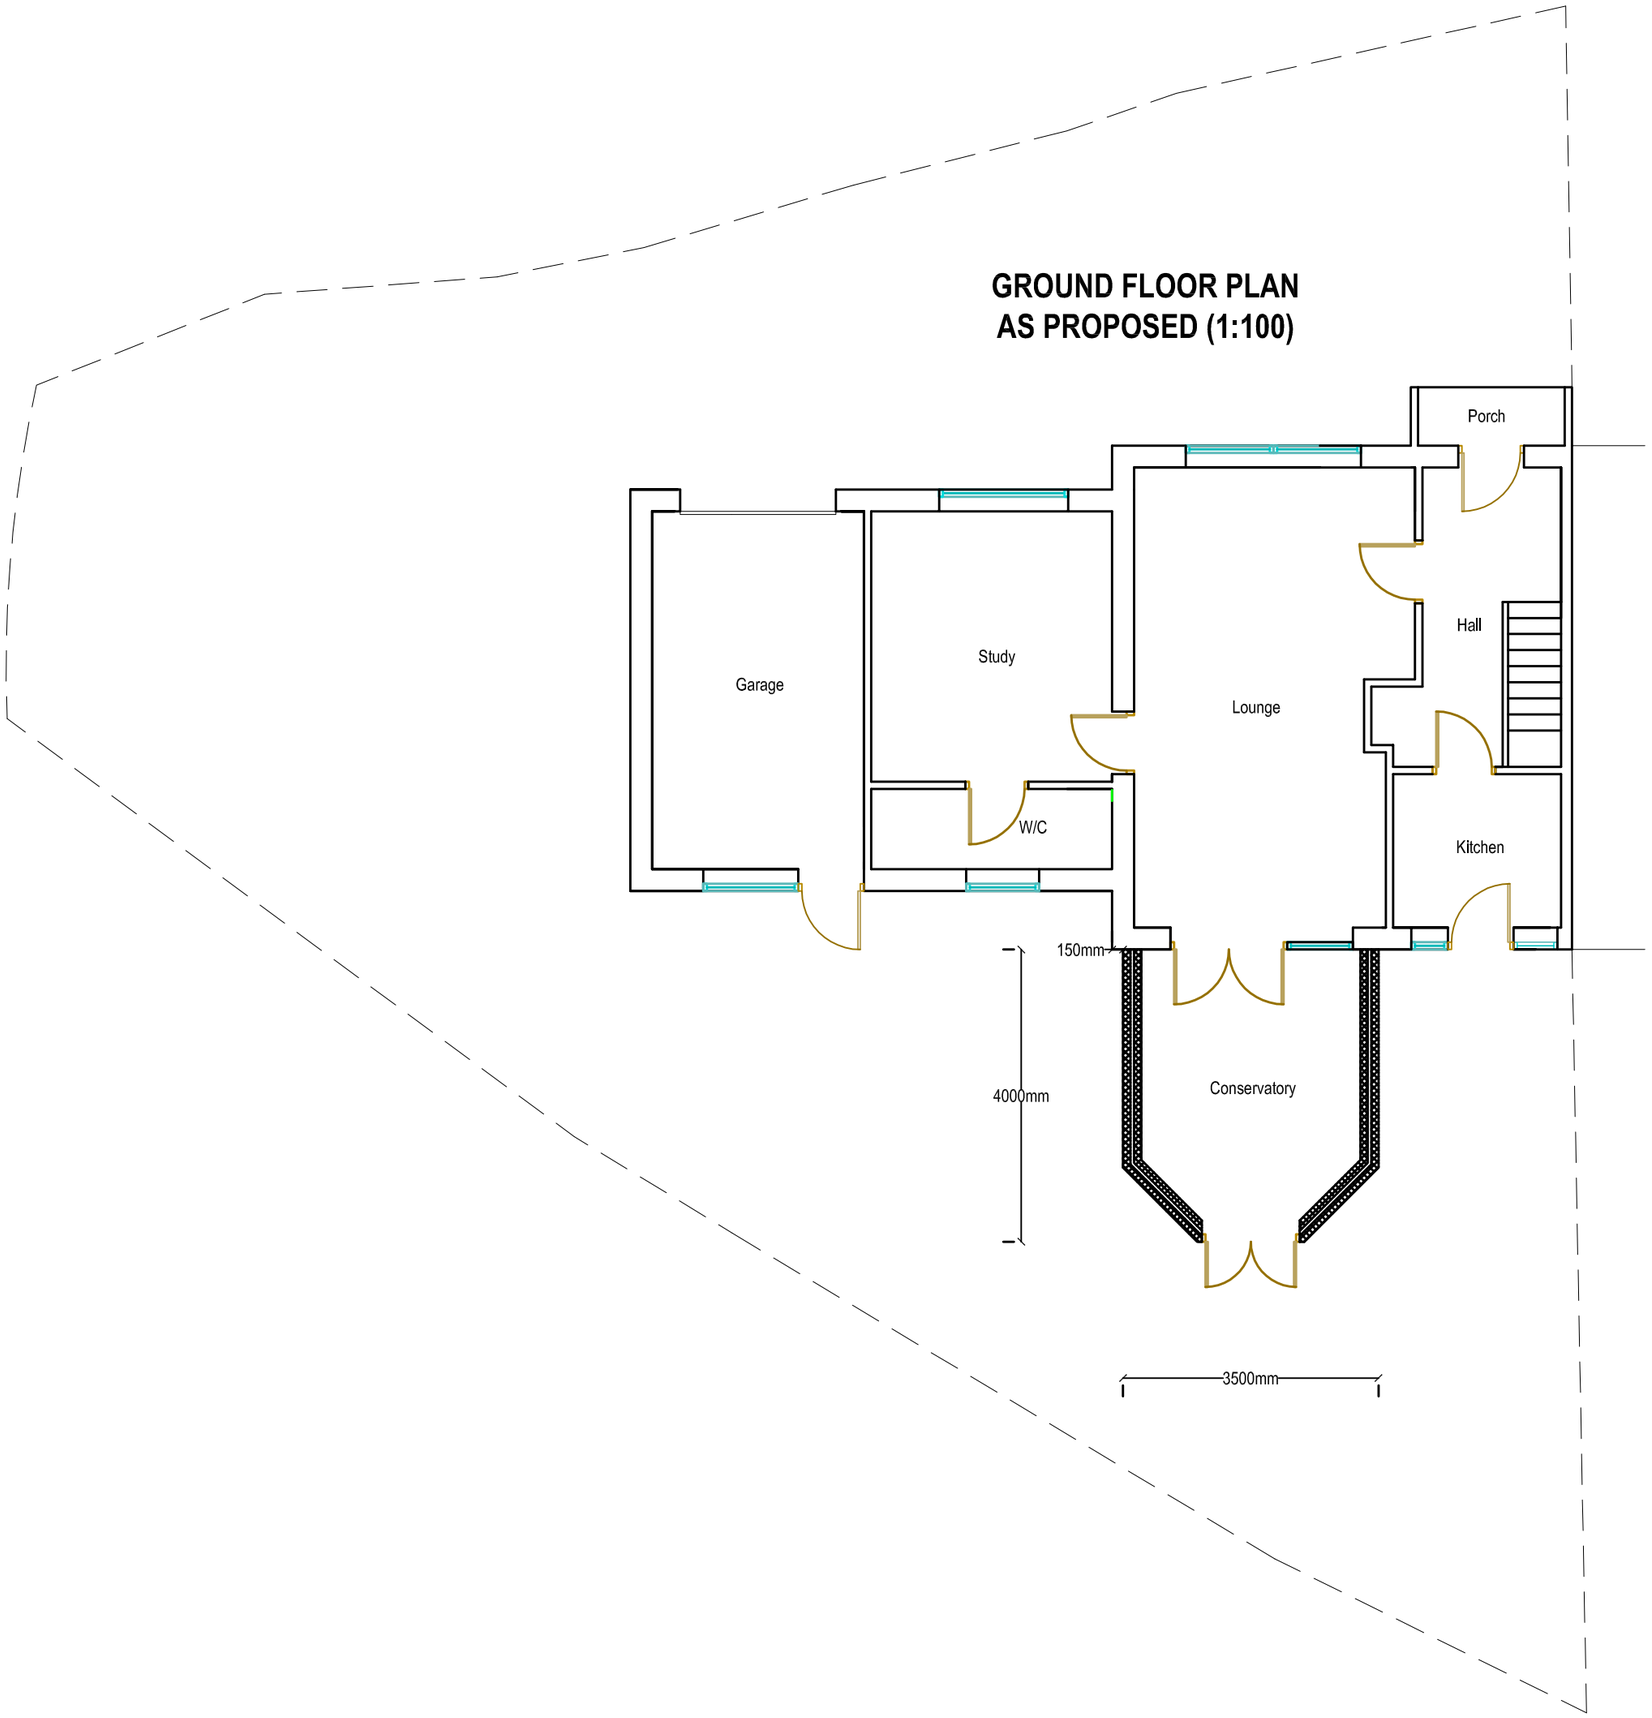

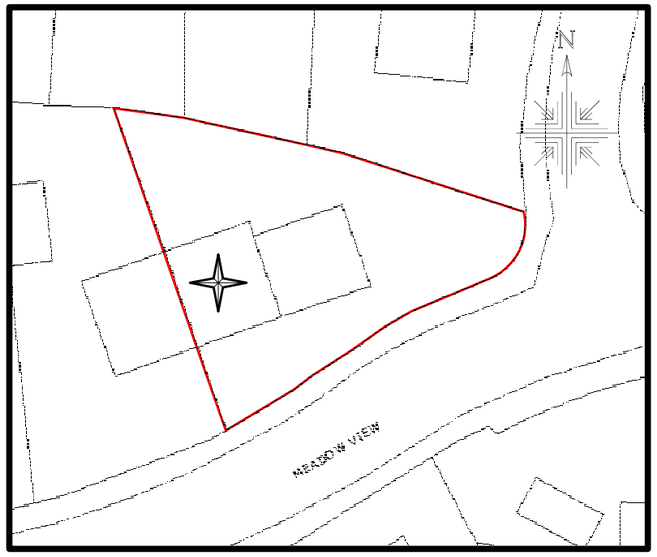

PLAN VIEW (1:500)

Conservatory Plans Online

Architectural Services

E: build-plan@hotmail.co.uk
www.conservatoryplansonline.co.uk

CLIENT.
Mr Foster
Stoford
Yeovil

PROJECT.
Proposed Conservatory.

DWG NUMBER.
388 - 2

REVISION.
A

PURPOSE.
Planning Permission

DATE.
June 10

A3 Plot

1/100 Scale
0 1000mm